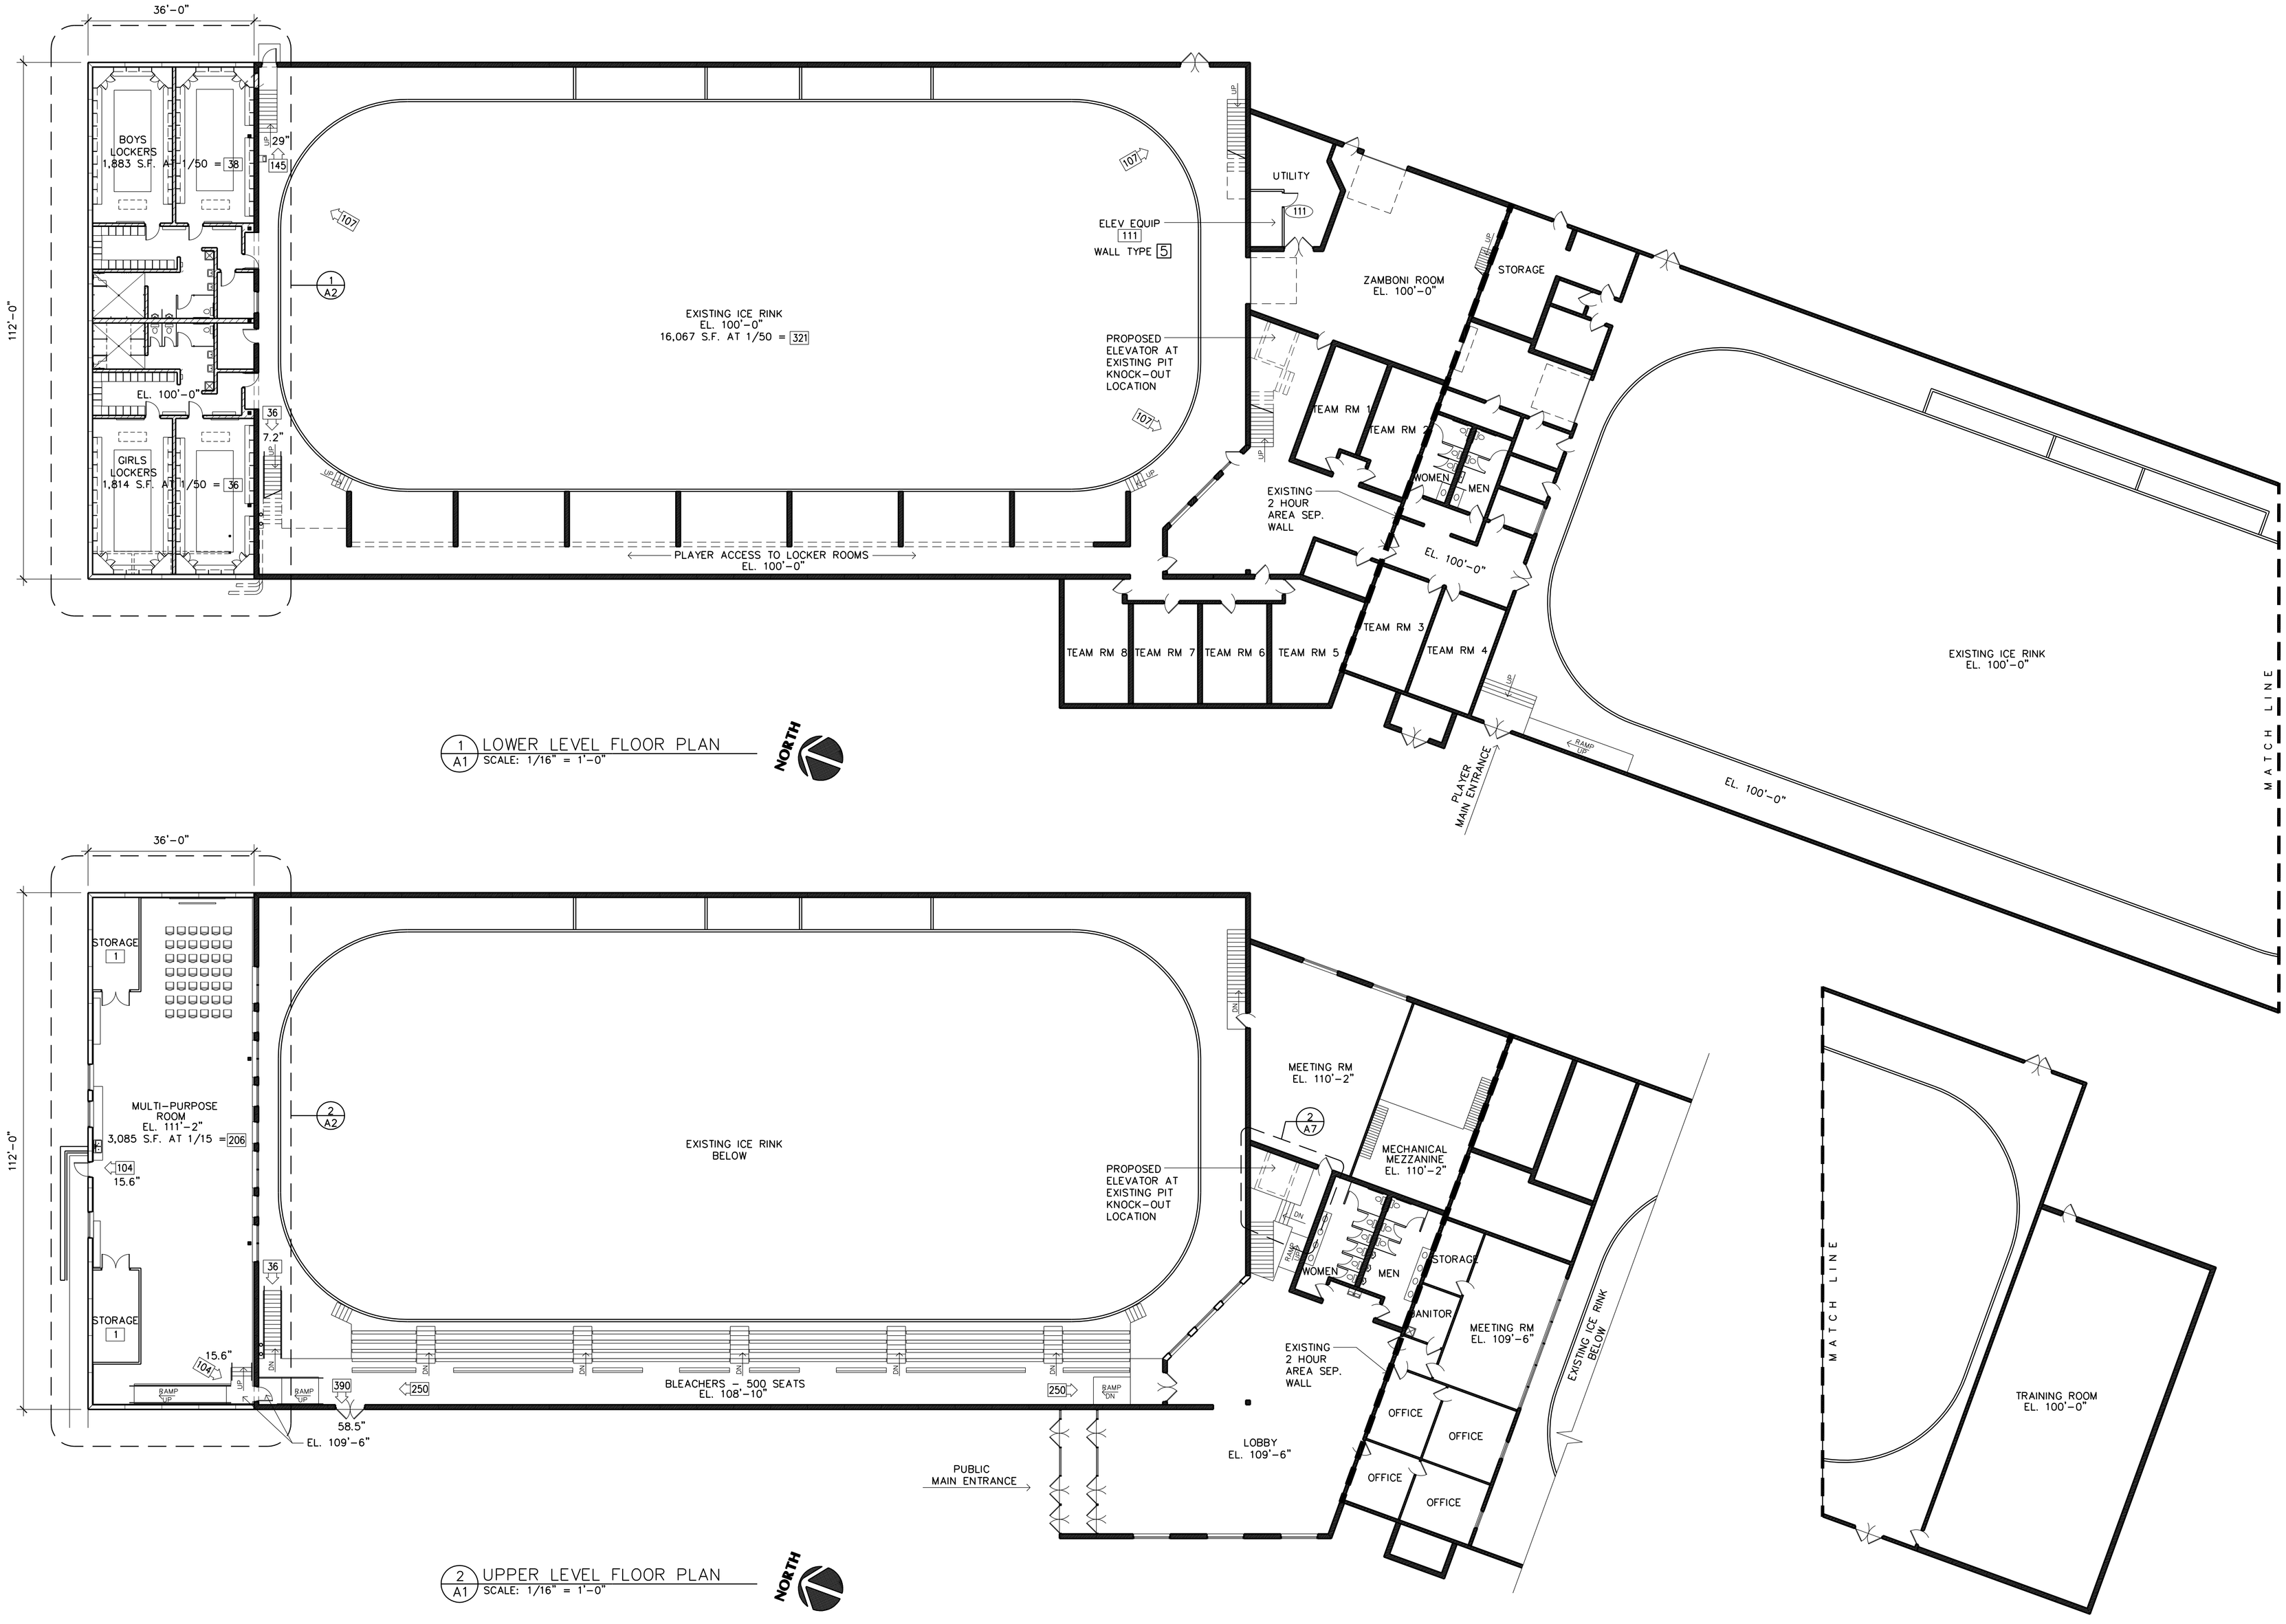

Filename: HIGHLAND ICE ARENA\HIGHLAND ICE ARENA-A1

LAMPERT ARCHITECTS
420 Summit Avenue
St. Paul, MN 55102
Phone:763.755.1211 Fax:763.757.2849
lampert@lampert-arch.com

ARCHITECT CERTIFICATION:
I HEREBY CERTIFY THAT THIS PLAN, SPECIFICATION OR REPORT WAS PREPARED BY ME OR UNDER MY DIRECT SUPERVISION AND THAT I AM A DULY LICENSED ARCHITECT UNDER THE LAWS OF THE STATE OF MINNESOTA.

PRELIMINARY NOT FOR CONSTRUCTION

SIGNATURE
LEONARD LAMPERT
PRINTED NAME
13669
LICENSE NUMBER
00/00/00
DATE

RJRyan Construction, Inc.
Commercial Design and Construction
1100 Mendota Heights Road, Mendota Heights, MN 55120
Ph: 651-681-0200 Fax: 651-681-0235

HIGHLAND PARK ICE ARENA
St. Paul, Minnesota

Copyright 2014
Leonard Lampert Architects, P.A.

Project Designer: JAMES B
Drawn By: JRB
Checked By: LL
Revisions

7/16/14	PRELIMINARY
2/27/15	FINAL REVIEW

OVERALL FLOOR PLANS

Sheet Number

A1

Project No. 131121-1